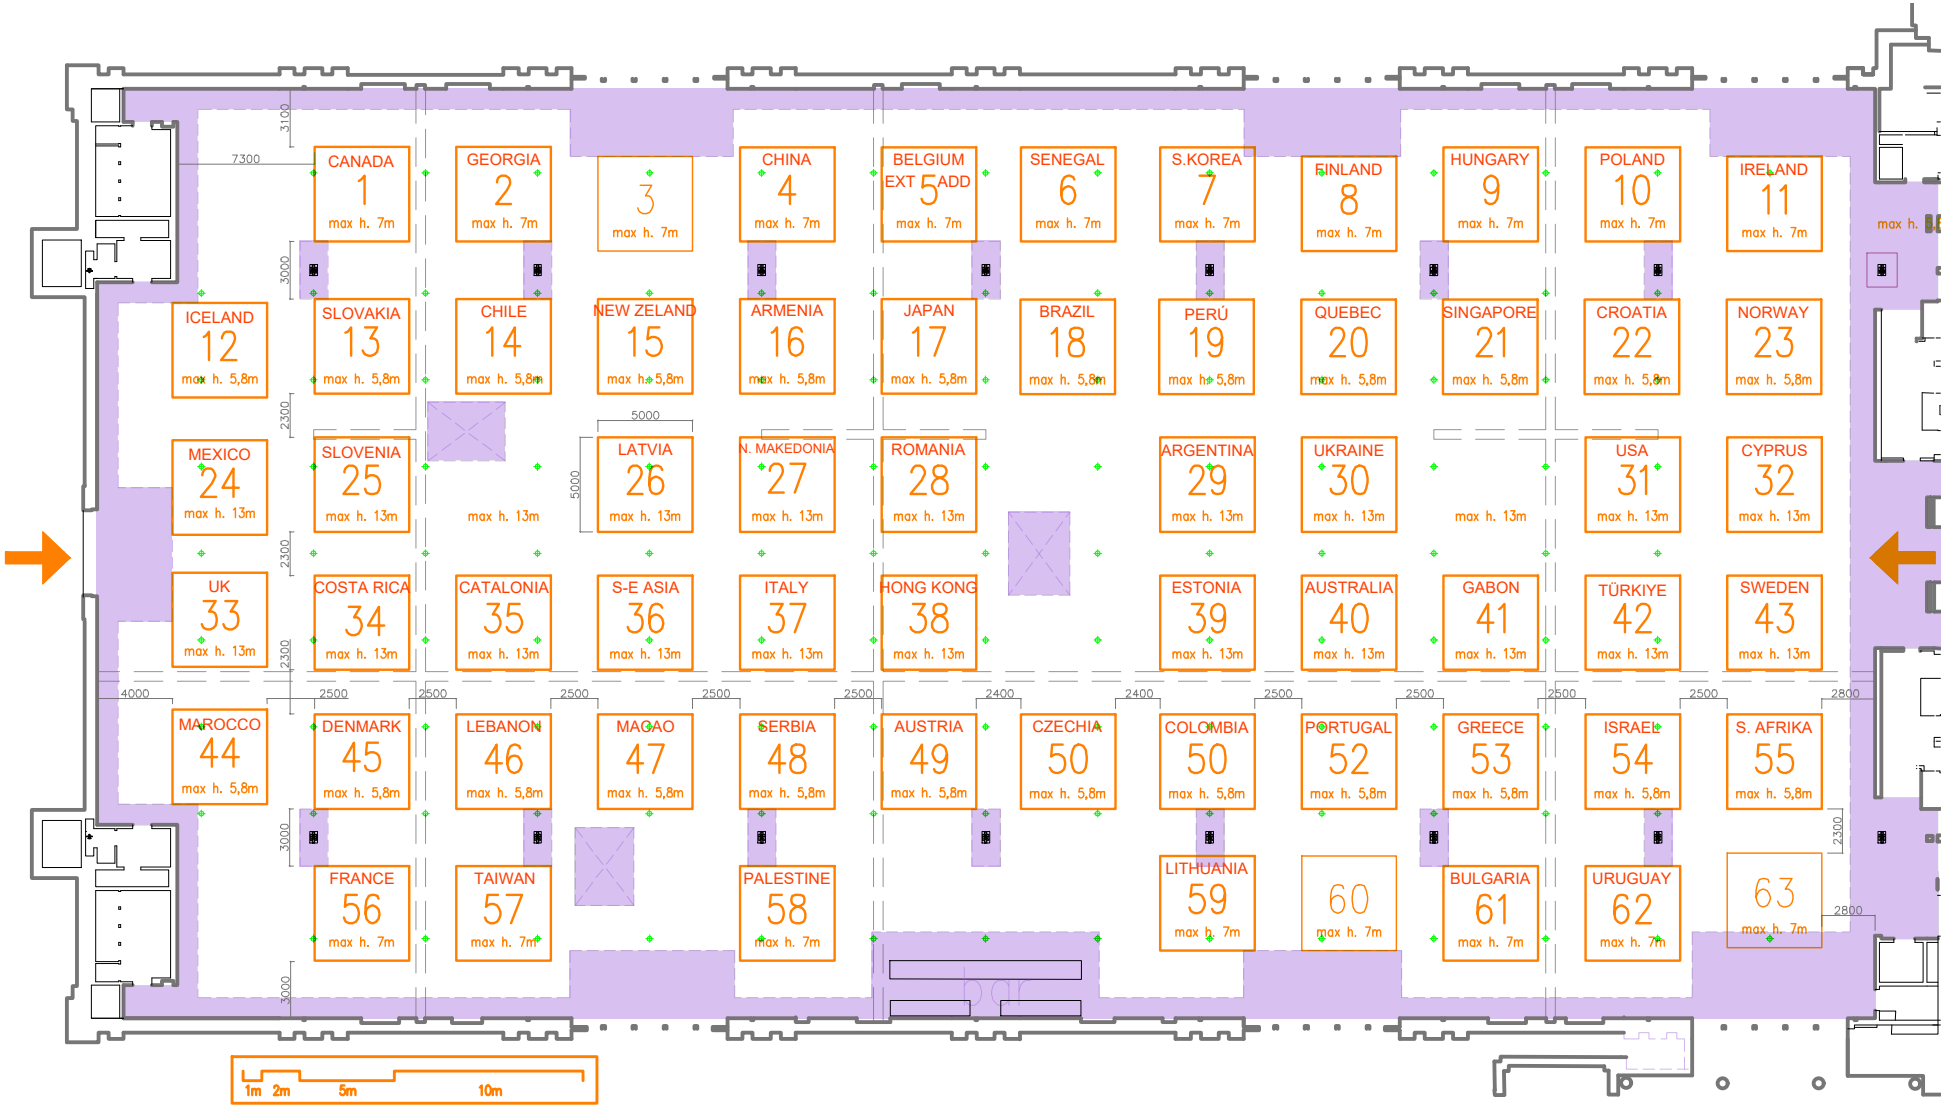


fire safety – keep clear
electricity – floor groove
ceiling anker
chandelier
underground elevator
ENTRANCE

# PQ exhibition layout
ground plan, left wing
M=1:400 @ A4

N